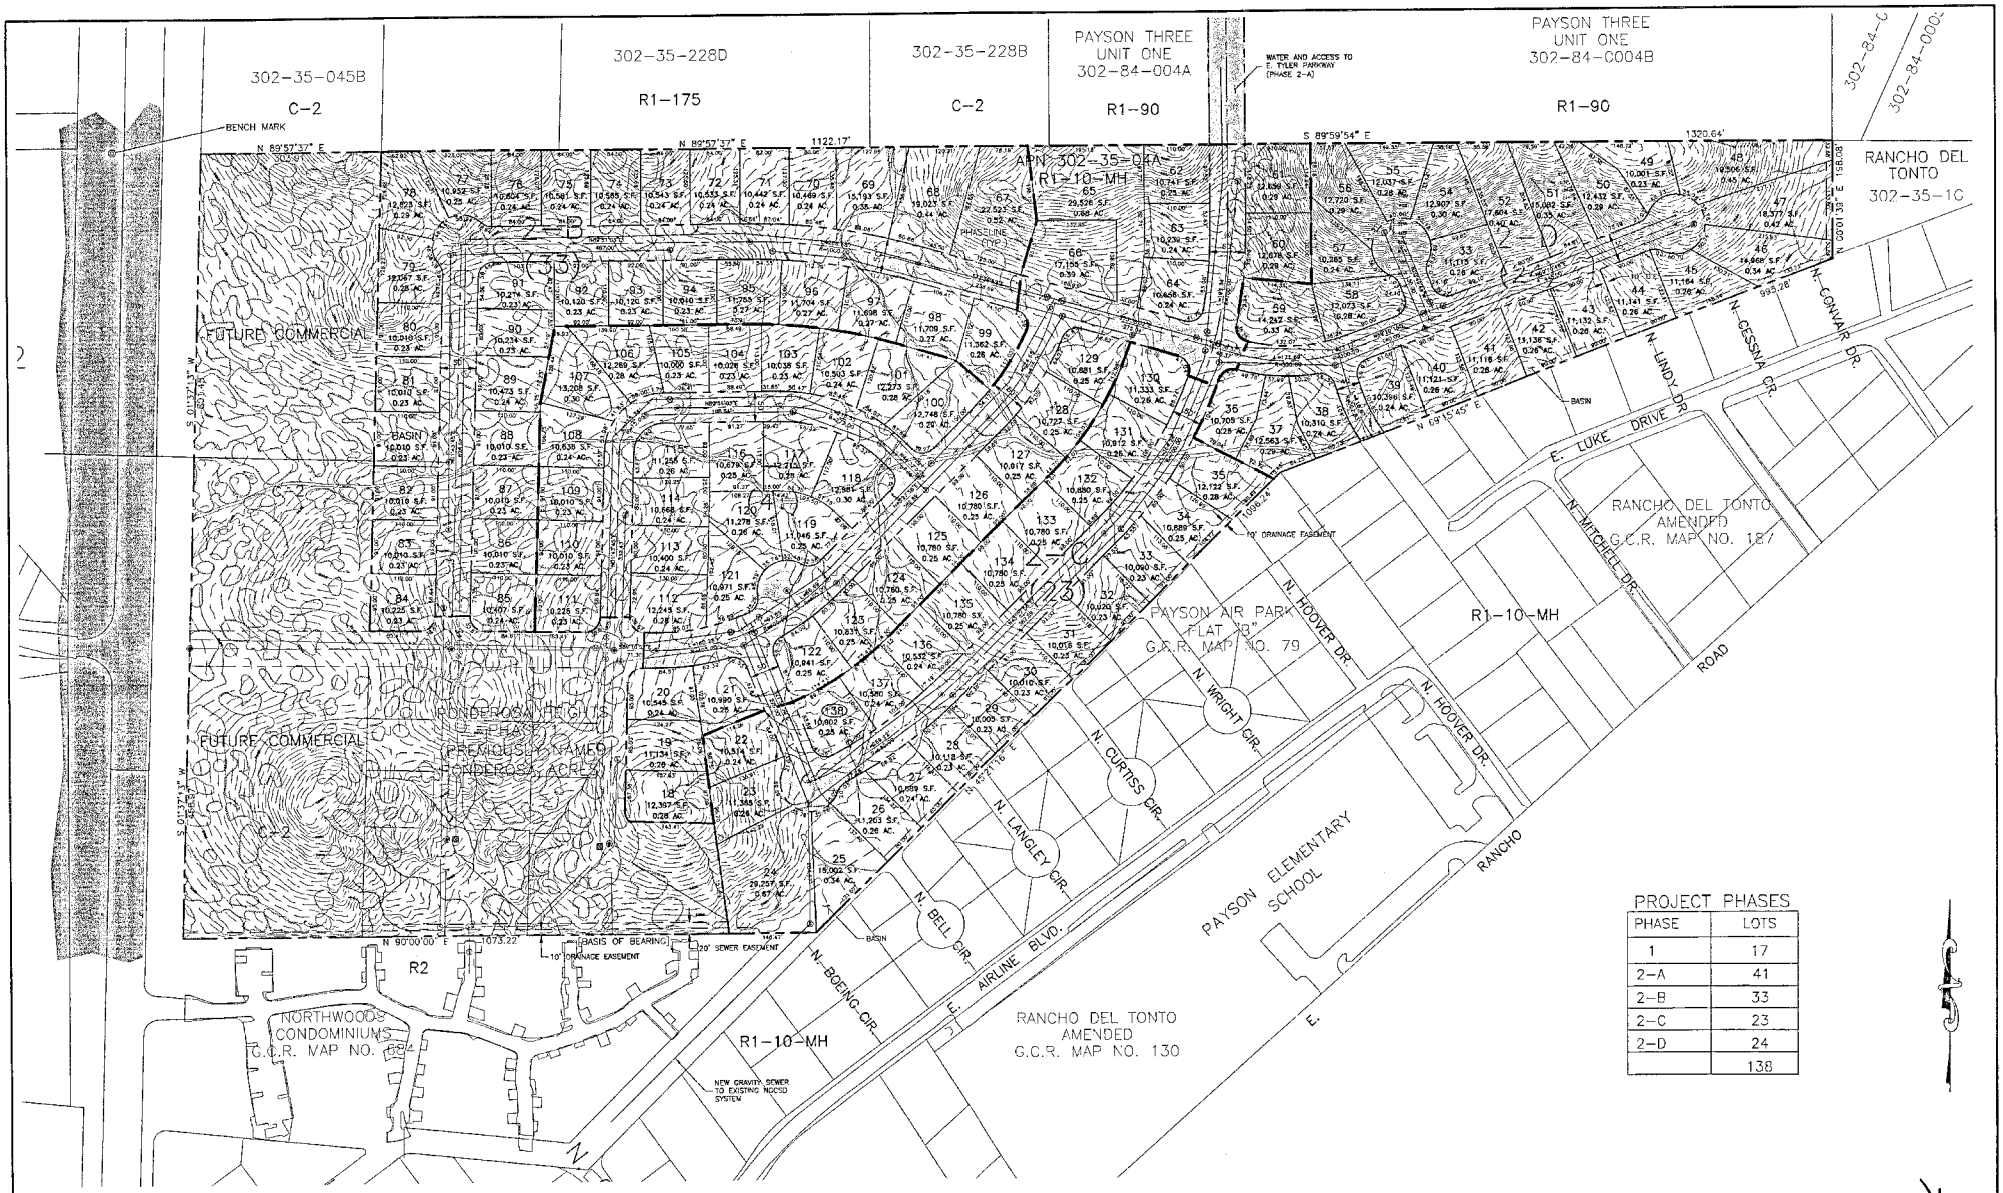

PROJECT PHASES

PHASE	LOTS
1	17
2-A	41
2-B	33
2-C	23
2-D	24
	138

NO.	REVISIONS	DATE	BY	CHK.

61490011_PP

TETRA TECH, INC.
431 S. Beeline Highway
Payson, AZ 85541-4855
TEL:(928)474-4636 FAX:(928)474-4857

PONDEROSA HEIGHTS PHASE 2

PAYSON, ARIZONA

JOB NO.	61490011
DESIGNED BY:	RGB
DRAWN BY:	JAB
CHECKED BY:	RGB
APPROVED BY:	RGB
DATE:	05/12/06

PRELIMINARY PLAT

SCALE: HORIZ: 1"= 100'
CONT. INTERVAL = 2'
DRAWING NO. PP
SHEET NO. 2 OF 2